© 2009 Brinkley Sargent Architects, Inc.

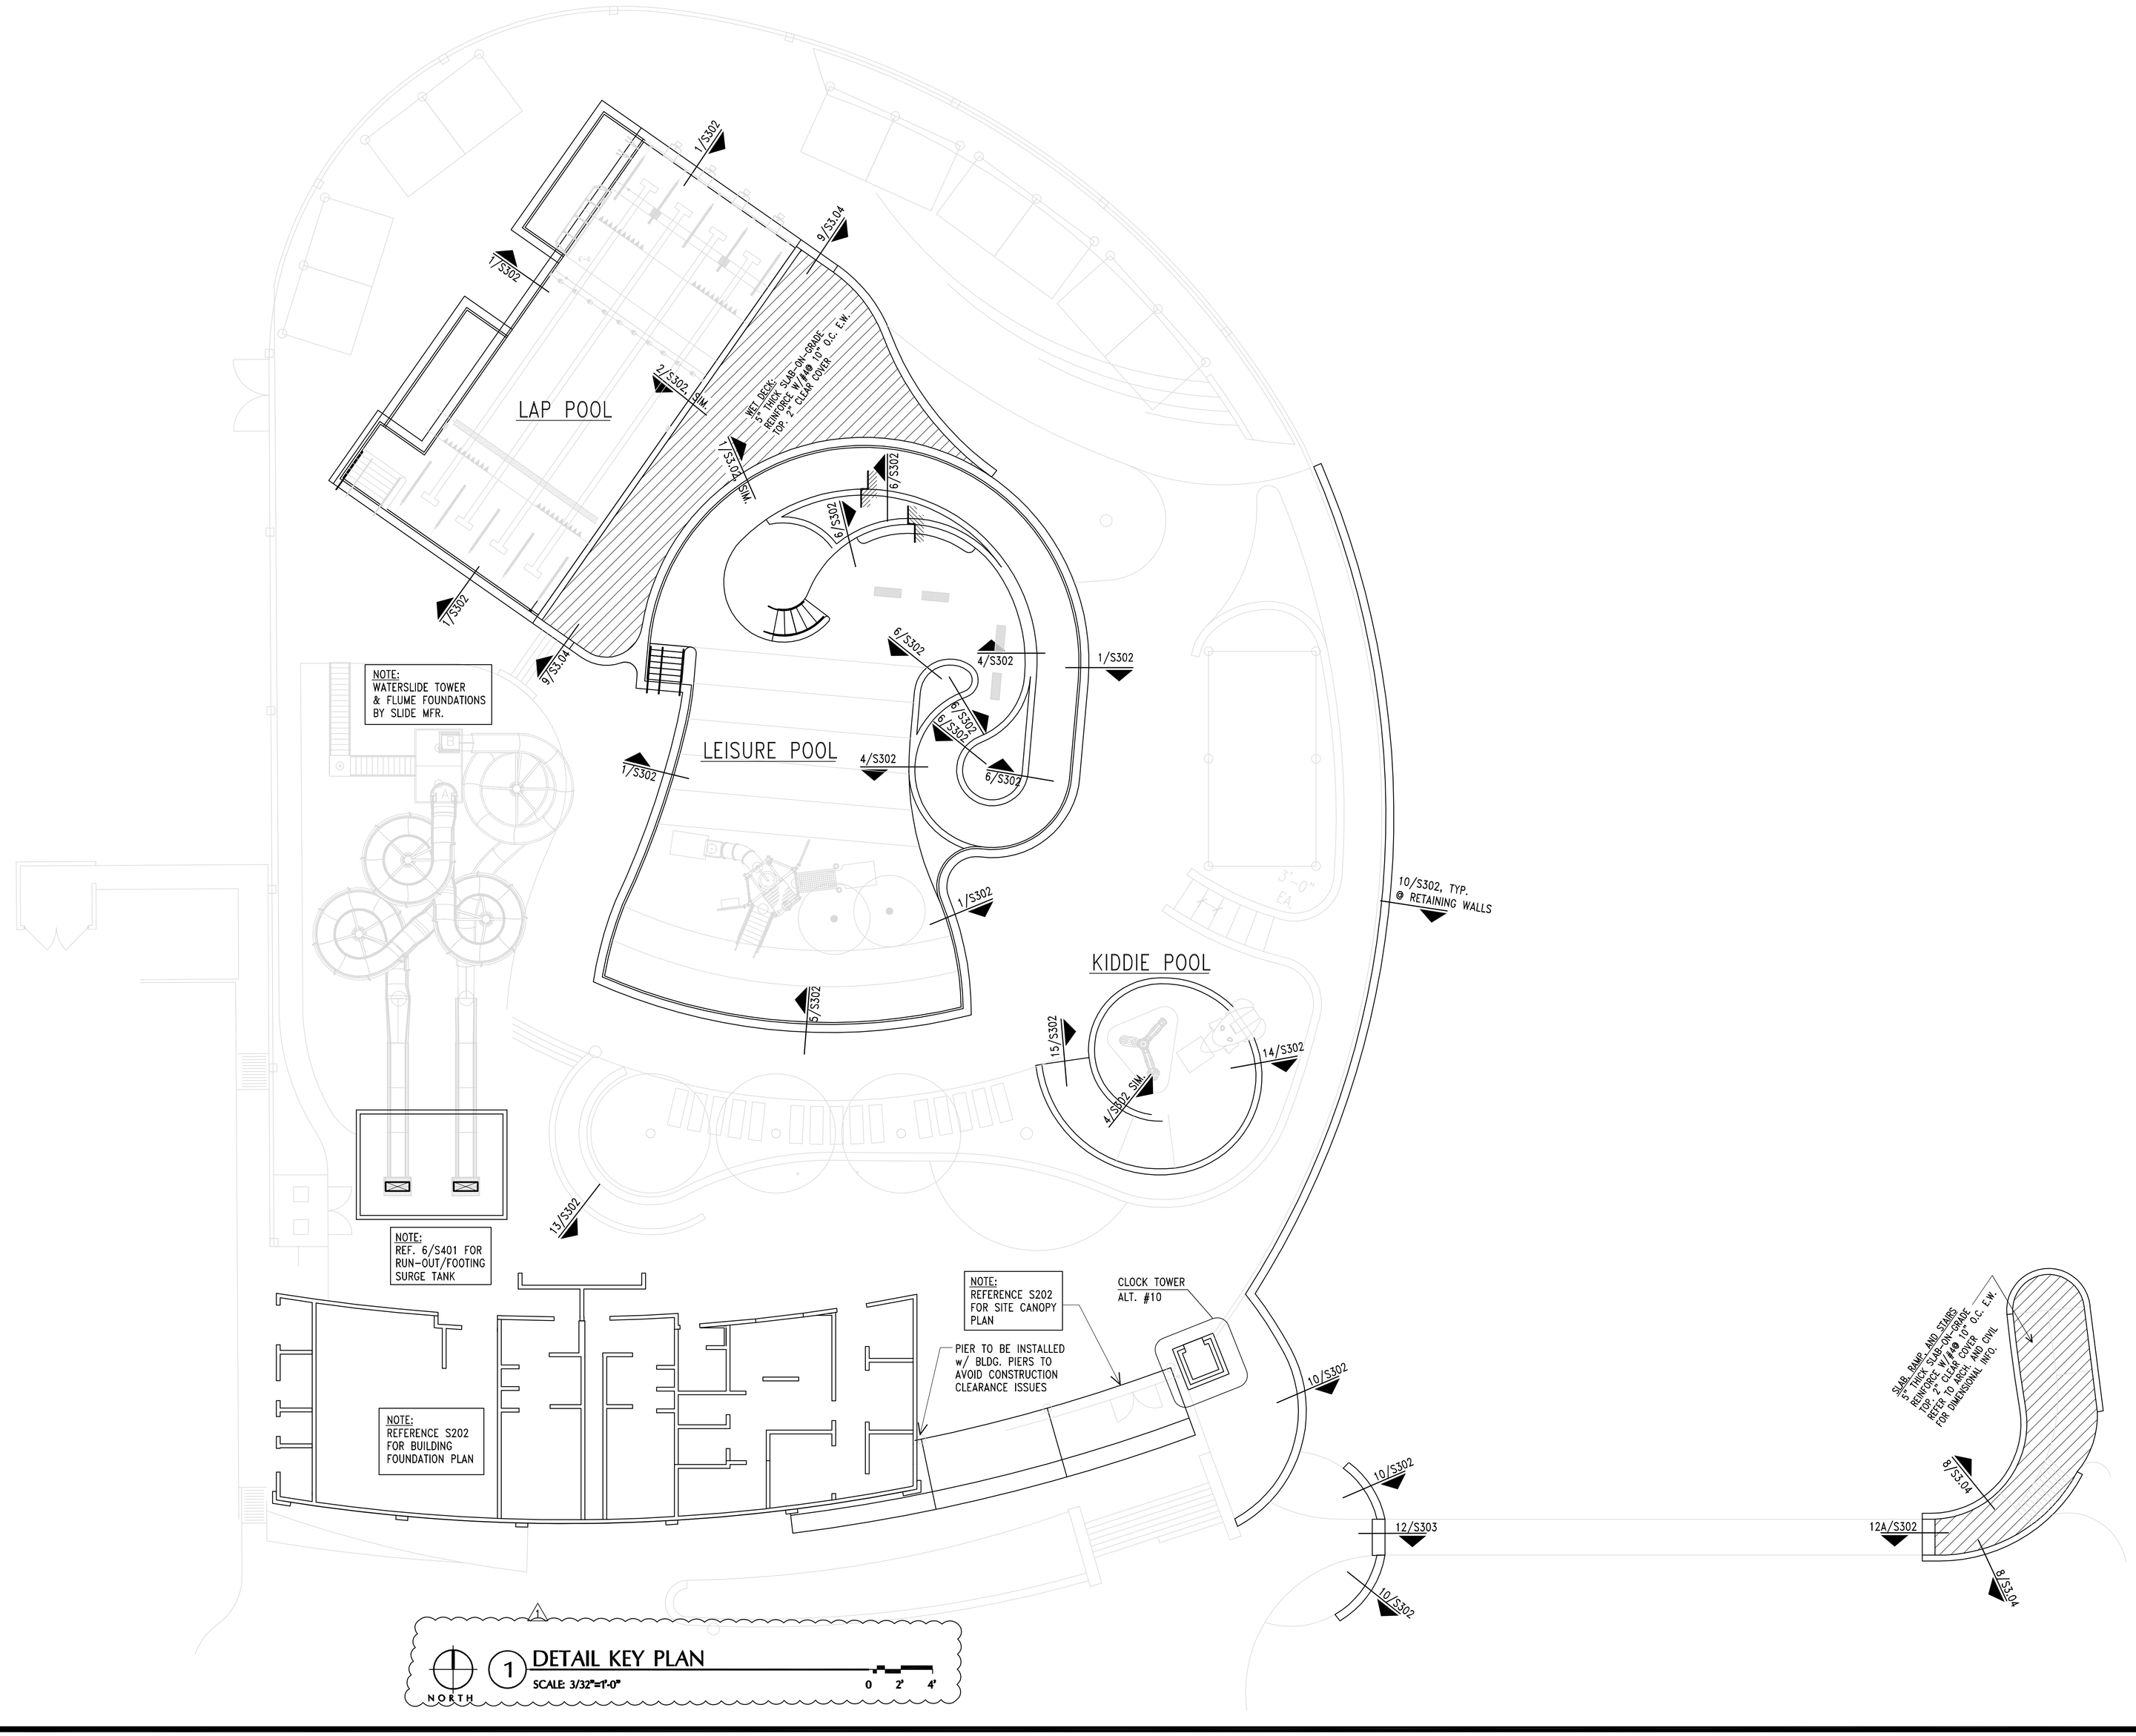

BRINKLEY SARGENT ARCHITECTS

A Texas Corporation

NO.	DATE	DESCRIPTION
1	6/19/09	Addendum #3

REVISIONS

Architect: Brinkley Sargent Architects (972) 960-9970
Aquatics: Counsilman-Hunsaker Assoc. (314) 894-1245
MEP: Talios (214) 744-6199
Civil: LJA Corporation (214) 445-7000
Landscape: Clark Condon Assoc. (713) 871-1414
Structural: Structural Engenuity (972) 247-9250

WEST IRVING AQUATIC CENTER

TITLE

STATE OF TEXAS
MICHAEL W. WHITNEY
88915
LICENSED
PROFESSIONAL ENGINEER

THE SEAL APPEARING ON THIS DOCUMENT WAS AUTHORIZED BY MICHAEL W. WHITNEY, P.E. 88915 ON BEHALF OF BRINKLEY SARGENT ARCHITECTS, A TEXAS CORPORATION, THE TEXAS ENGINEERING PRACTICE ACT

STAMP

DETAIL KEY PLAN

SHEET DESC.

20804

5/20/2009

S201

Drawing: J:\09010- Irving Pool\Sheet\09010-S201.dwg at Jun 19, 2009-1:43pm by dhc055-2
Layout: S201 Xrefs: 09010-SHF.dwg - 09010-Xcomposite.dwg - 09010-s-ab-base.dwg